PROPOSED SEWAGE SYSTEM
FOR
WILLIAM DURKEE

SEABROOK, N.H.
SCALE 1"= 20' JUNE 70
PARKER SURVEY ASSOC. INC.
SEABROOK, N.H.

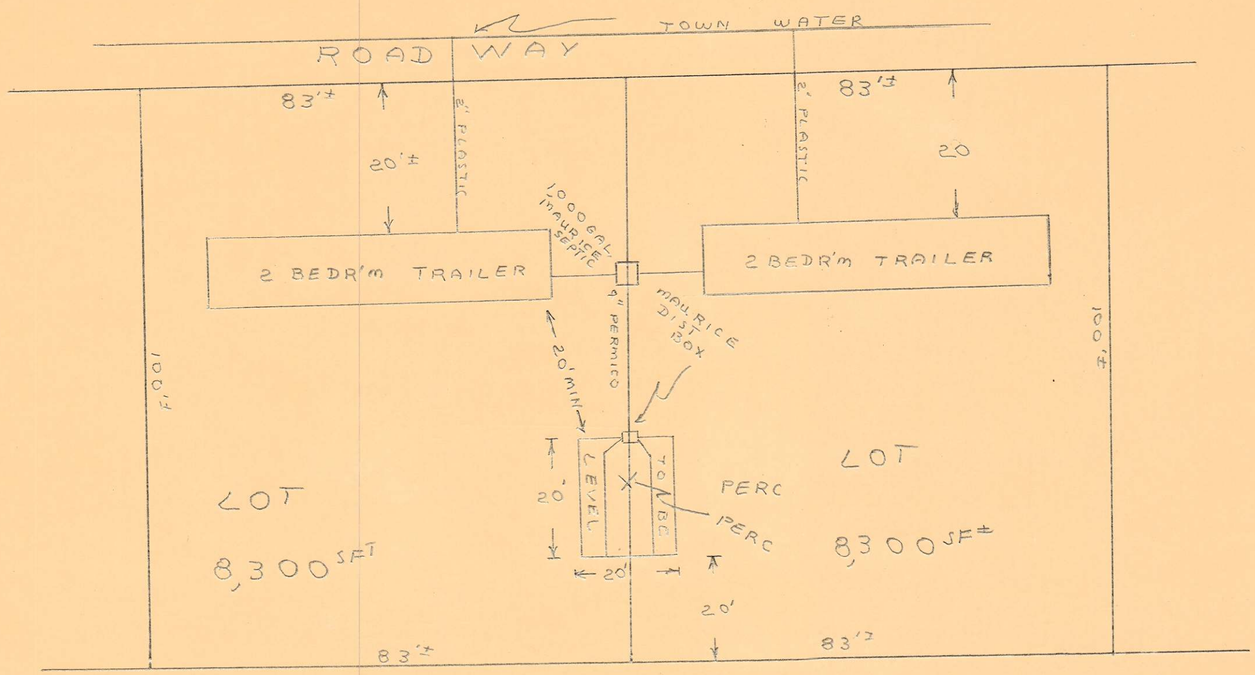

THE STATE OF NEW HAMPSHIRE
RICHARD K. PARKER, Jr. No. 8
REGISTERED LAND SURVEYOR

TEST PIT & SOIL LOG

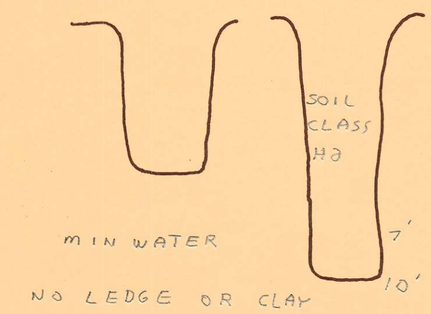

BOTTOM OF LEACHING AREA MIN OF 4 FT. ABOVE HIGH WATER TABLE OR 8 FT CLAY, HARDPAN OR LEDGE

PARTIAL SECTION OF LEACHING BED

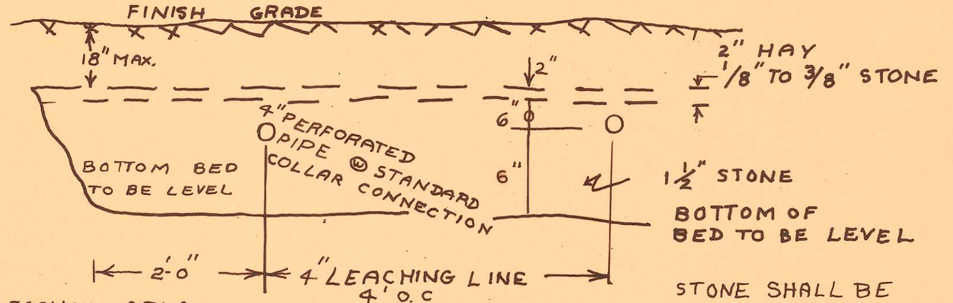

STONE SHALL BE WASHED CRUSHED STONE OR WASHED GRAVEL FREE FROM IRON, FINES, DUST & ORGANIC MATTER AS LAID

PROPOSED SEWAGE SYSTEM
FOR

WILLIAM DURKEE

SEABROOK N.H.

SCALE 1"=20' JUNE 70

PARKER SURVEY ASSOC. INC.
SEABROOK, N.H.

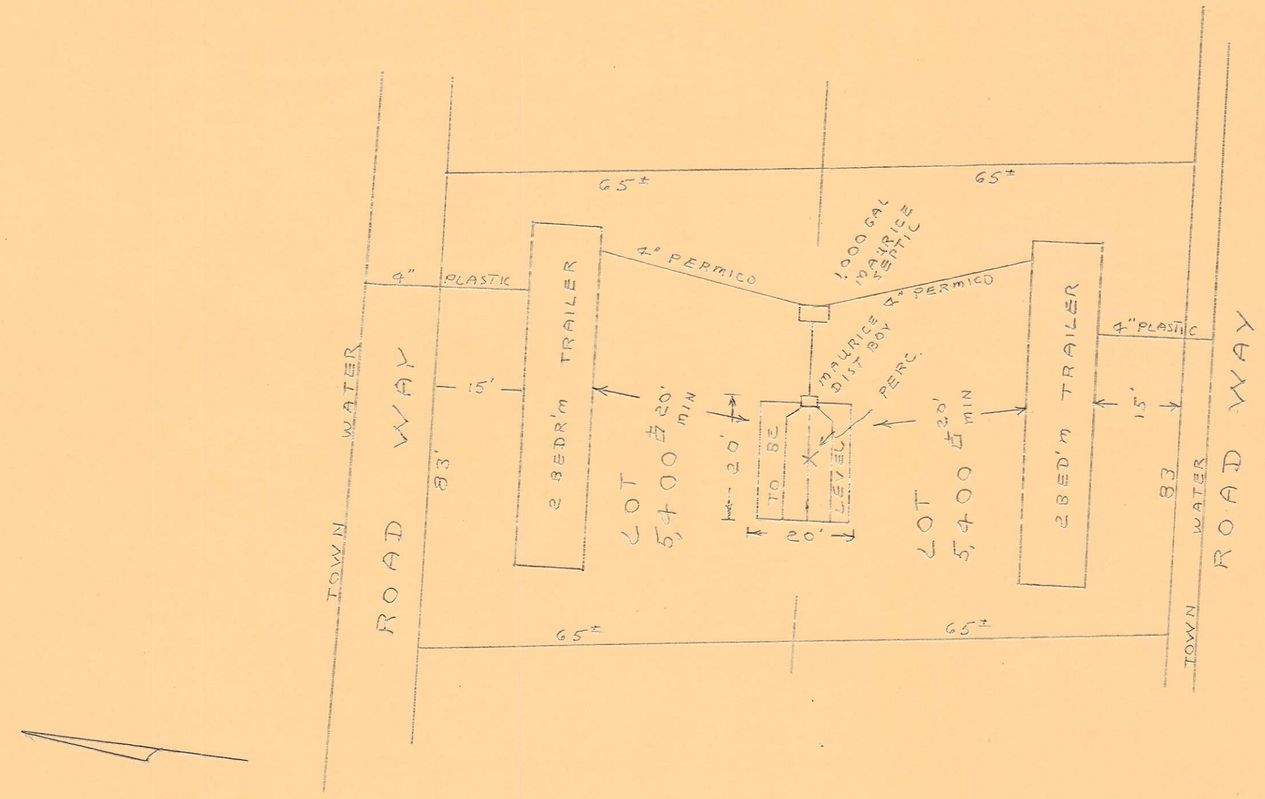

THE STATE OF NEW HAMPSHIRE
RICHARD K. PARKER, Jr. No. 8
REGISTERED LAND SURVEYOR

TEST PIT & SOIL LOG

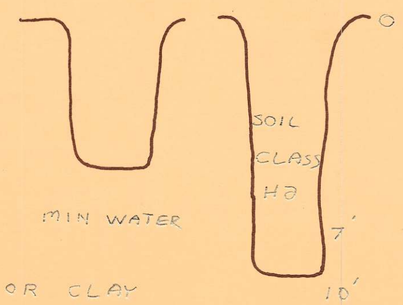

PARTIAL SECTION OF LEACHING BED

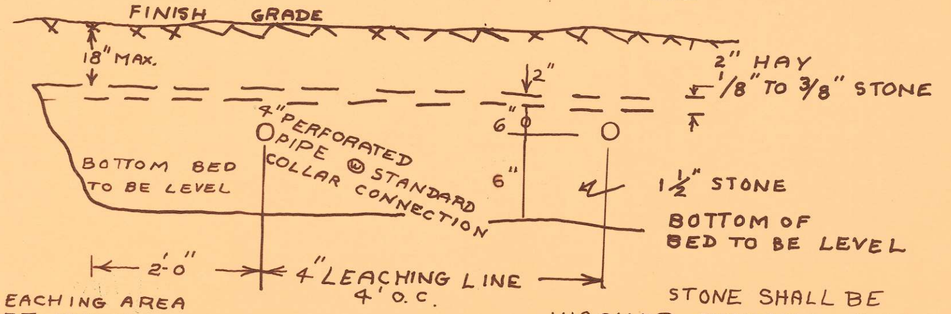

BOTTOM OF LEACHING AREA MIN OF 4 FT. ABOVE HIGH WATER TABLE & 8 FT CLAY, HARDPAN OR LEDGE

STONE SHALL BE WASHED CRUSHED STONE OR WASHED GRAVEL FREE FROM IRON, FINES, DUST & ORGANIC MATTER AS LAID

814